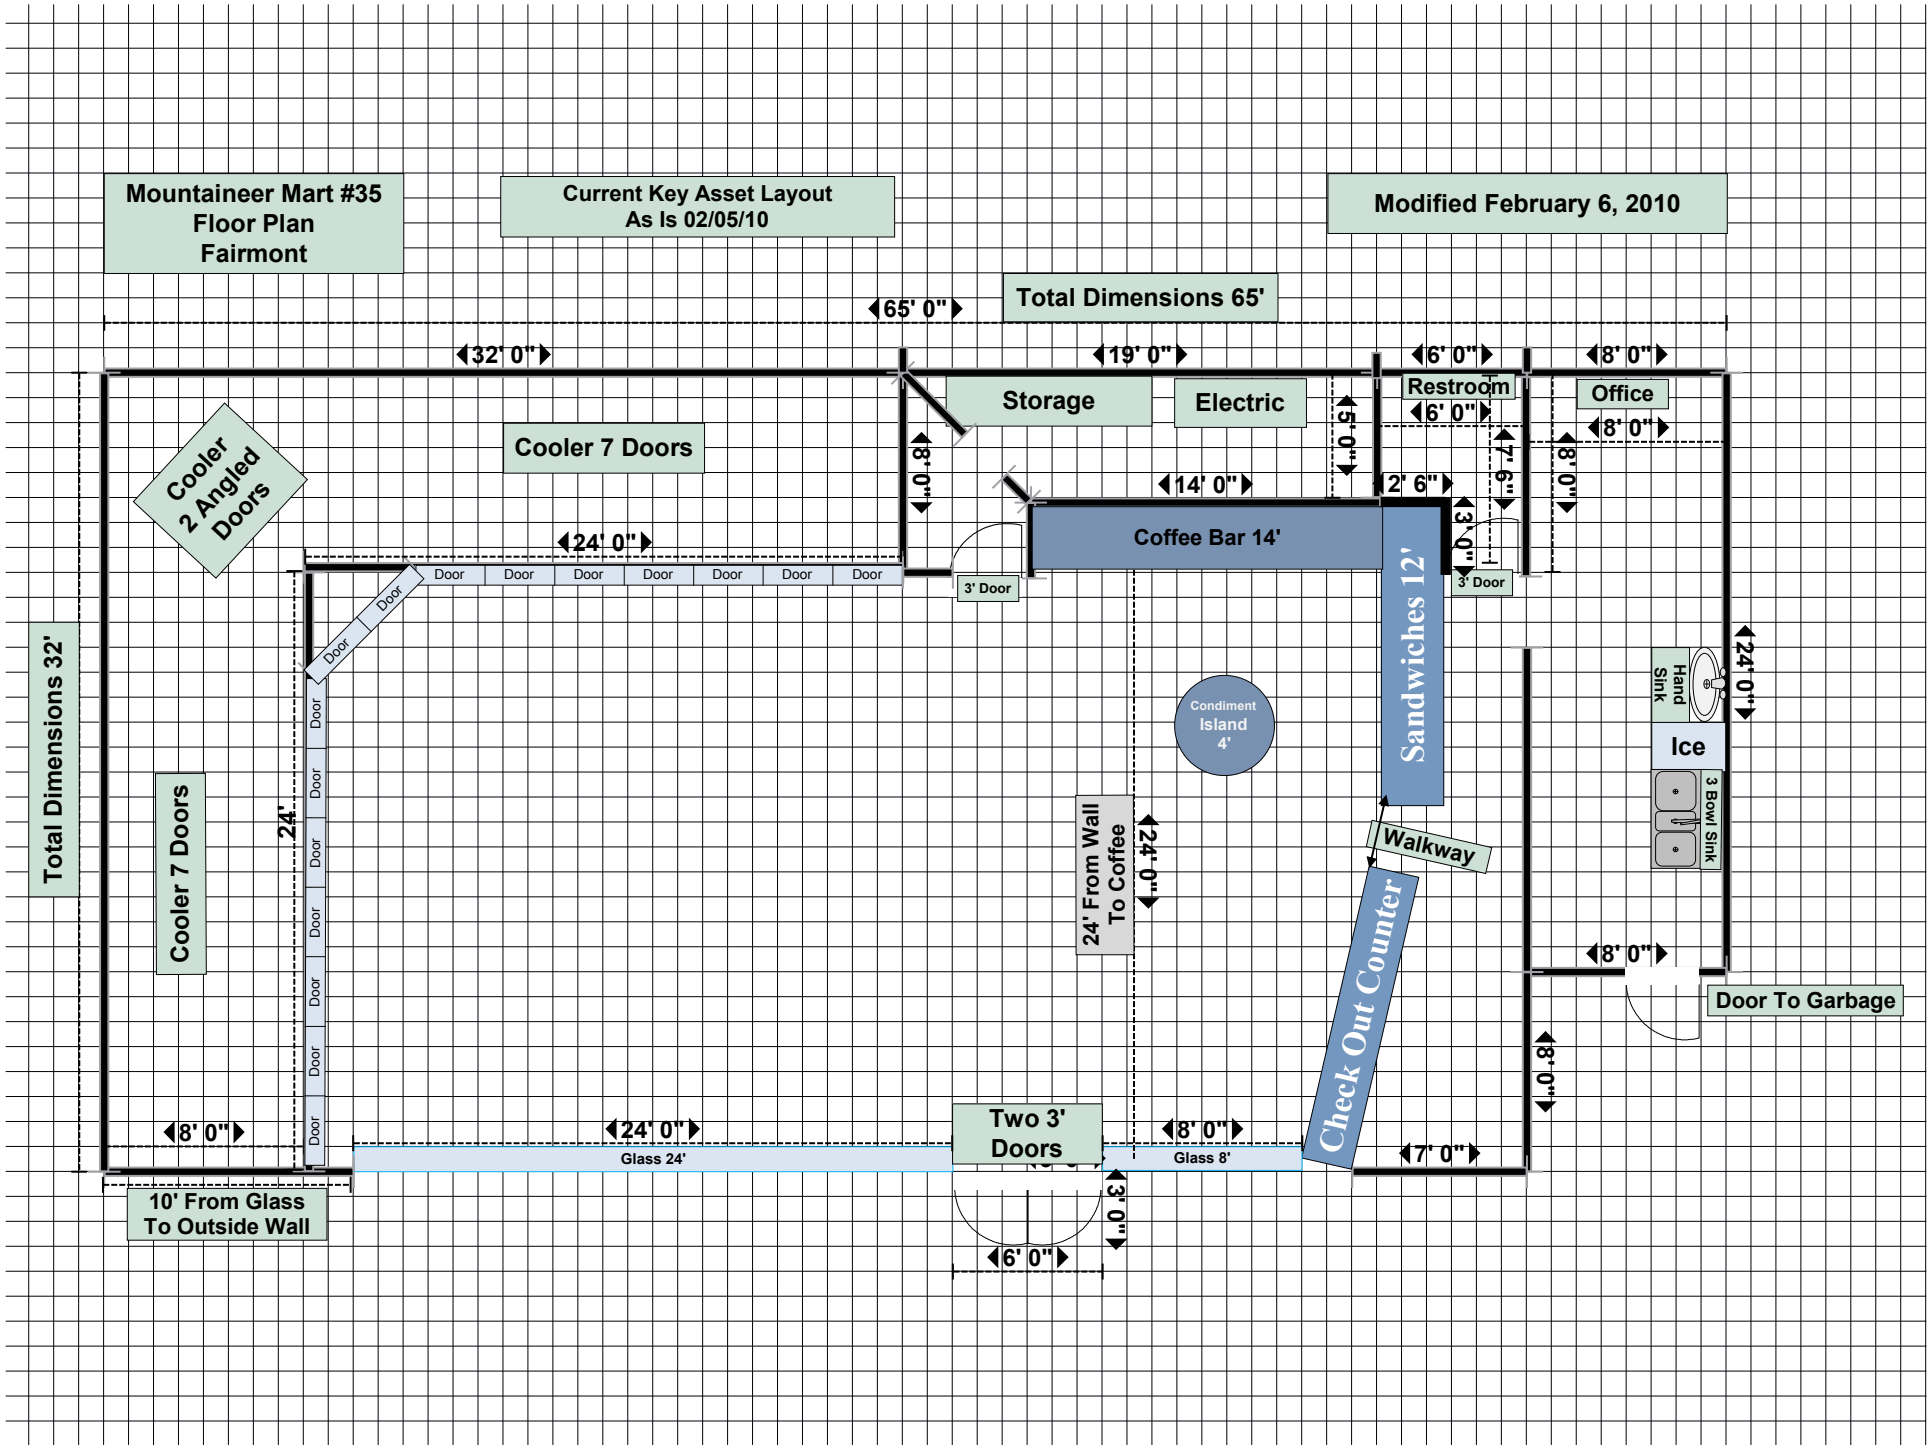
Mountaineer Mart #35
Floor Plan
Fairmont
Current Key Asset Layout
As Is 02/05/10
Modified February 6, 2010
Total Dimensions 65'
65' 0"
32' 0"
19' 0"
6' 0"
8' 0"
Storage
Electric
Restroom
6' 0"
Office
8' 0"
15' 0"
7' 6"
8' 0"
8' 0"
Cooler
2 Angled
Doors
Cooler 7 Doors
14' 0"
2' 6"
3' 0"
Coffee Bar 14'
24' 0"
Door
3' Door
3' Door
Sandwiches 12'
Total Dimensions 32'
Condiment
Island
4'
Hand
Sink
24' 0"
Ice
3 Bowl Sink
Cooler 7 Doors
24'
24' From Wall
To Coffee
24' 0"
Walkway
Check Out Counter
8' 0"
Door To Garbage
8' 0"
8' 0"
24' 0"
Glass 24'
Two 3'
Doors
8' 0"
Glass 8'
7' 0"
10' From Glass
To Outside Wall
3' 0"
6' 0"